Approved For Release 1999/09/10 : CIA-RDP83-00423R000200340002-0

E-1- 00-A-15657

PLAN OF CONSTRUCTION FOR "AIRFORCE" PHUSANULOK AERODROME

SCALE 1:500

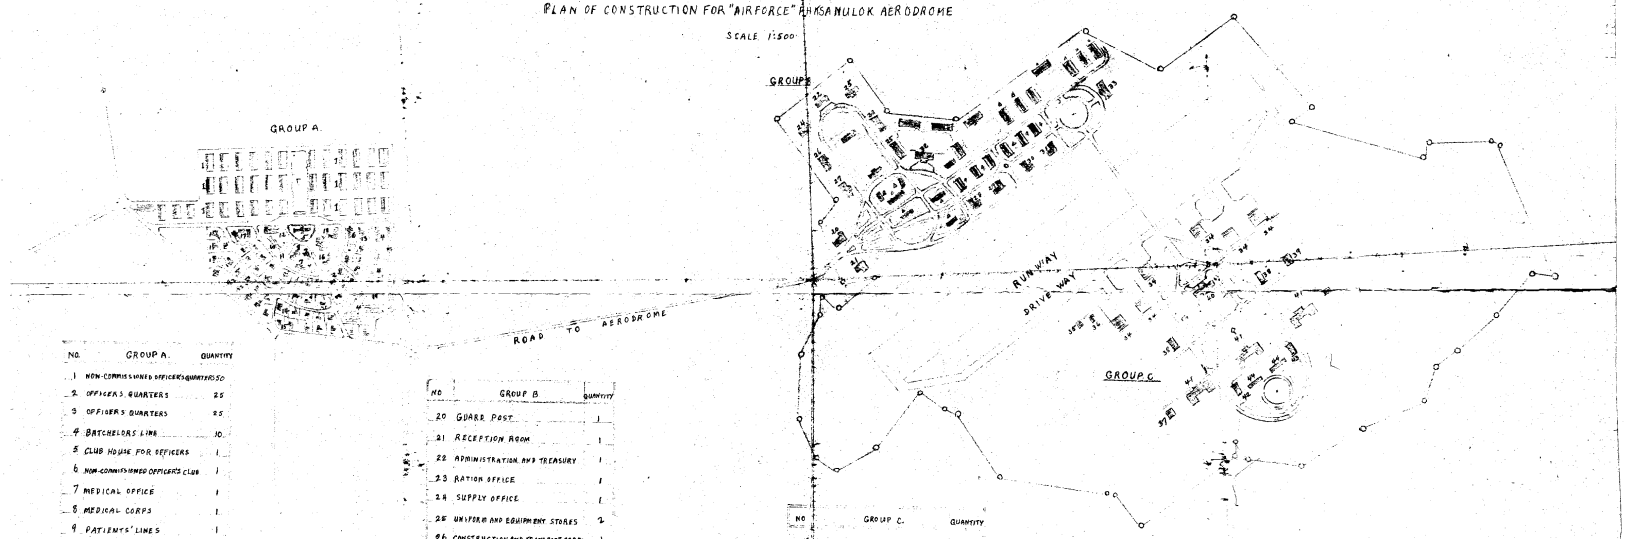

NO.	GROUP A.	QUANTITY
1	NON-COMMISSIONED OFFICERS QUARTERS	50
2	OFFICERS QUARTERS	25
3	OFFICERS QUARTERS	25
4	BATCHELORS LINE	10
5	CLUB HOUSE FOR OFFICERS	1
6	NON-COMMISSIONED OFFICERS CLUB	1
7	MEDICAL OFFICE	1
8	MEDICAL CORPS	1
9	PATIENTS' LINES	1
10	QUARANTINE	1
11	FOOD SHED	1
12	PANTRY	1
13	POWER HOUSE	1
14	M.P. OFFICE	1
15	M.P.'S QUARTERS	1
16	RECEPTION ROOM	1
17	SCHOOL FOR CHILDREN	1
18	THEATRE	1
19	GENERAL MERCHANDISE STORES	1

NO	GROUP B	QUANTITY
20	GUARD POST	1
21	RECEPTION ROOM	1
22	ADMINISTRATION AND TREASURY	1
23	RATION OFFICE	1
24	SUPPLY OFFICE	1
25	UNIFORM AND EQUIPMENT STORES	2
26	CONSTRUCTION AND TRANSPORT CORPS	1
27	VEHICLES DEPOT	1
28	TELECOMMUNICATIONS CORPS	1
29	RADIO STATION	1
30	ORDNANCE OFFICE	1
31	ARSENAL	1
32	RICE STORES	1
33	MEETING ROOM	1

NO	GROUP C.	QUANTITY
34	AEROPLANE HANGERS	6
35	CONTROL ROOM	1
36	OPERATIONS ROOM	1
37	EXPLOSIVES STORES	1
38	REPAIR OFFICE	1
39	GASOLENE STORES & FLIGHT CONTROL	1
40	GROUP CAPTAIN'S OFFICE	1
41	GROUP CAPTAIN'S OFFICE	3
42	FOOD SHED	1
43	PANTRY	1
44	LAVATORIES & WATER CLOSETS	3

DIVIDED INTO 3 GROUPS

GROUP A = QUARTERS, GROUP B. = OFFICES GROUP C = OPERATIONS

CONSTRUCTION DEPT.

CHIEF OF DIVISION & CHIEF OF DIVISION

ARCHITECT

DRAWER

TRACER

CONSTRUCTION DEPT. Royal THAI AIRFORCE

LOCATION AIRFORCE PLAN OF "AIRFORCE" PHISANULOK AERODROME

DIRECTOR OF CONSTRUCTION HE COMMITTEE

SCALE 1:500 PLAN No.

Approved For Release 1999/09/10 : CIA-RDP83-00423R000200340002-0