Declassified in Part - Sanitized Copy Approved for Release @ 50-Yr 2013/05/23 : CIA-RDP82-00046R000100220013-2

SECRET/SECURITY INFORMATION

50X1

ENCLOSURE G:

Sketch of Steel and Concrete RR Bridge over the Oder in Opole /Enclosure F, Bridge No. 17/

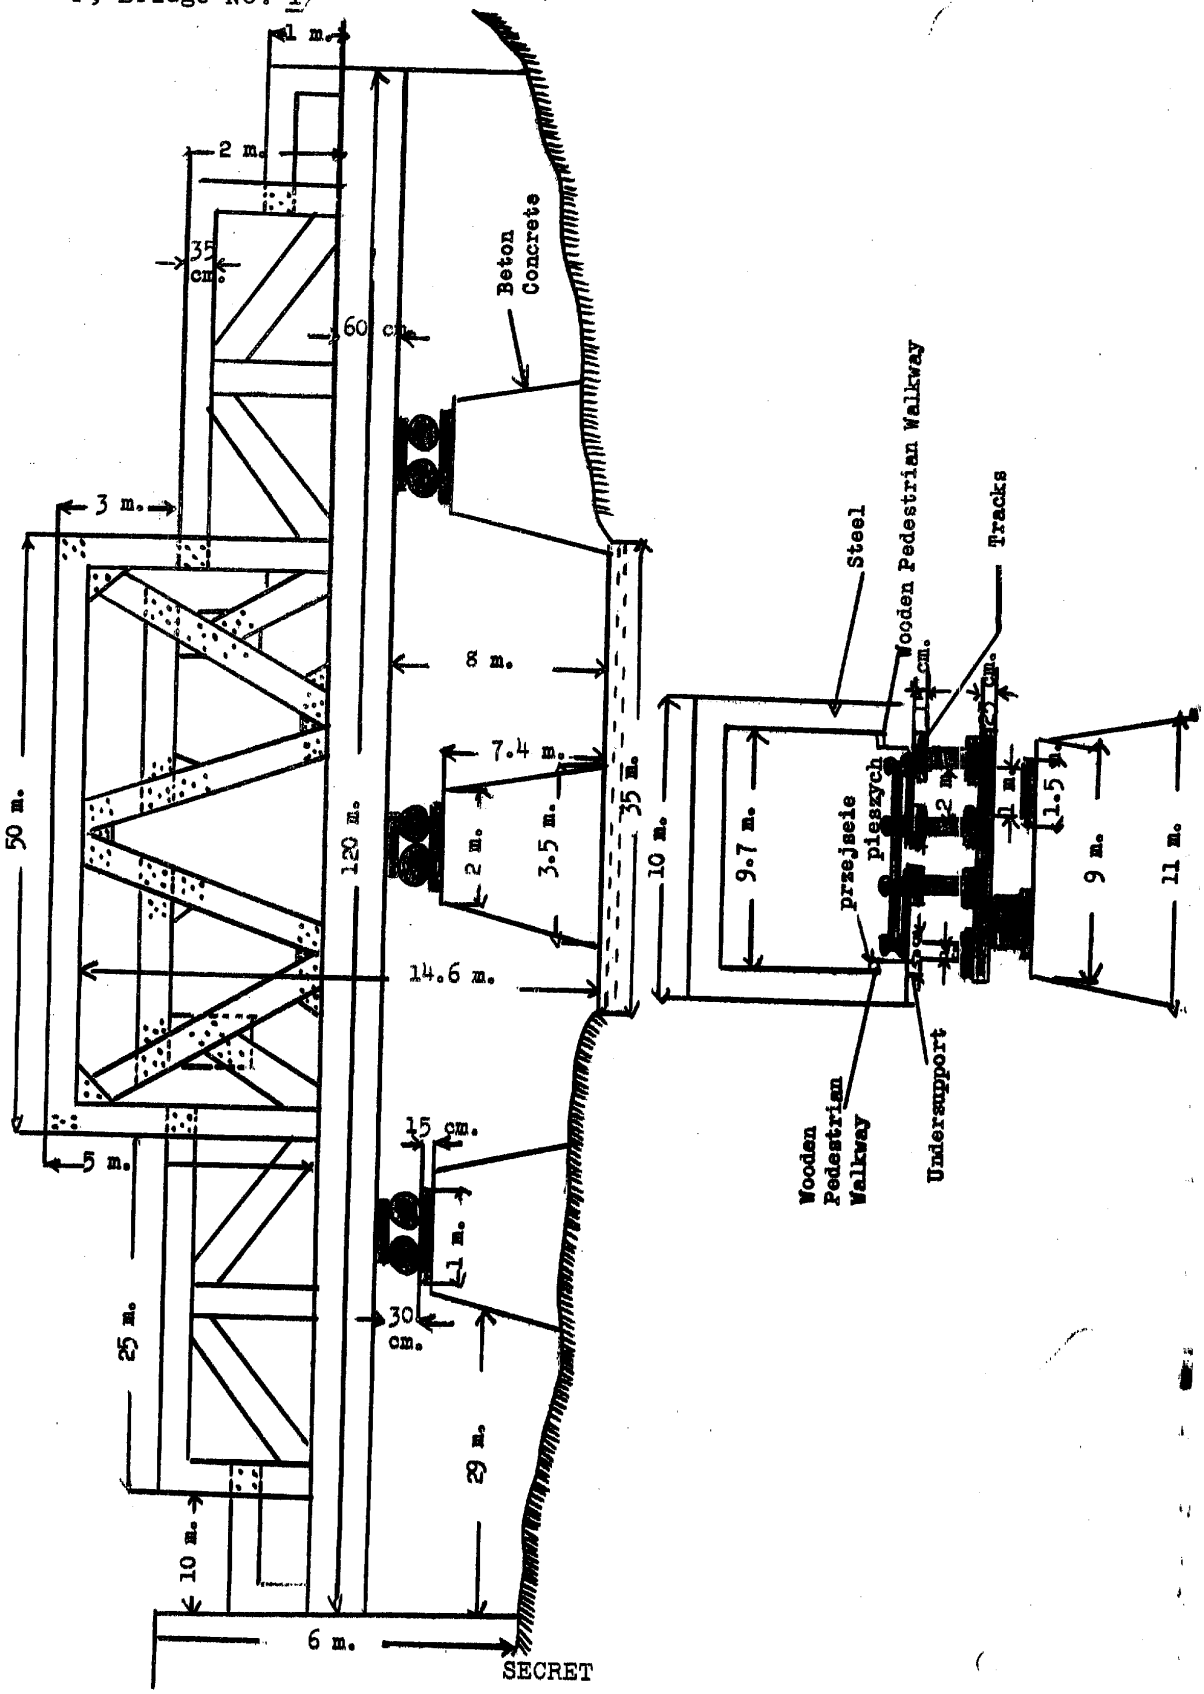

SECRET

Declassified in Part - Sanitized Copy Approved for Release @ 50-Yr 2013/05/23 : CIA-RDP82-00046R000100220013-2